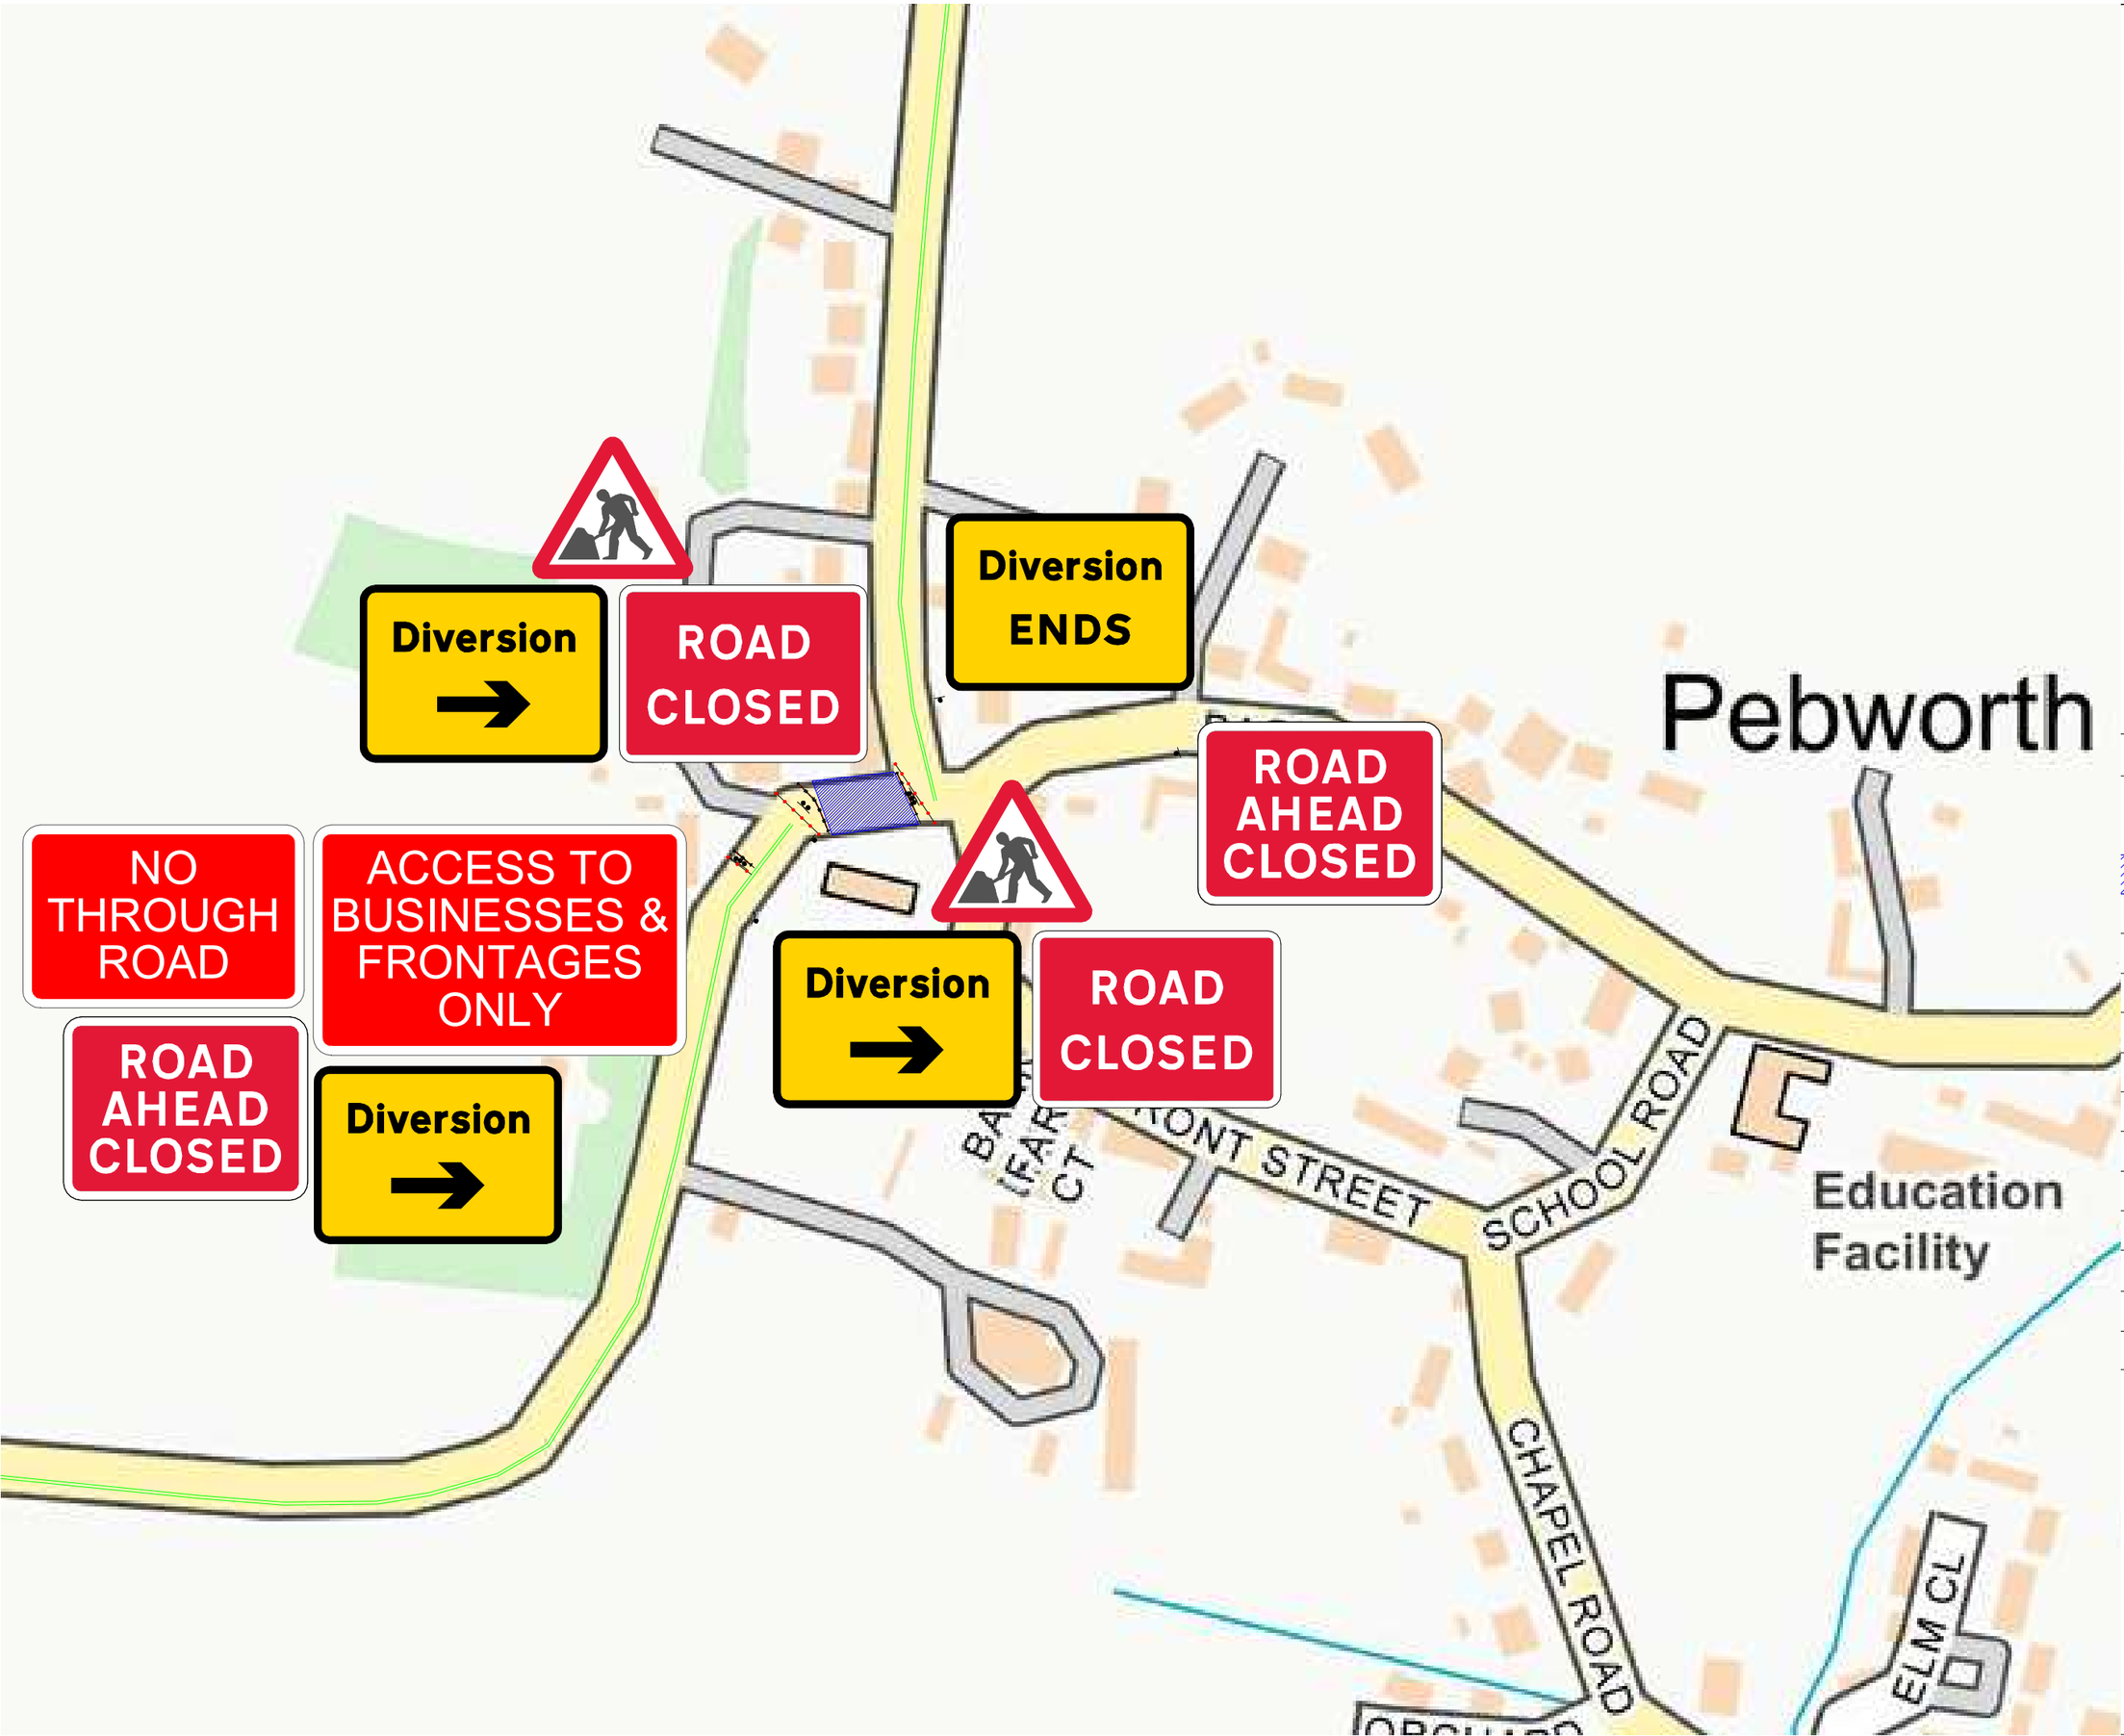

A-Star Traffic Management

sales@astartraffic.co.uk
0121 783 6646

This drawing has been produced for the specific client and project identified below and is not intended for use by any other person or purpose. To scale site representation. Position & timings of equipment may be altered by a suitably qualified A-Star Traffic Management operative, at initial establishment, or subsequent maintenance visit, to suit local ground, vehicle pedestrian or weather conditions.

© Astar Road Services Ltd

Do not scale from this drawing

Notes

Cone lights to be used spaced min 9m

Cones to be 750 mm minumum unless otherwise stated

N

Key

- Traffic light head
- Pedestrian Crossing
- Works Area
- Min 750 mm road sign aspect
- 750 MM Cones
- No waiting cones

Date	10-05-23
Survey by	EG
Drawn by	AH
Checked	AB
Draw No	39046
Phase No	1
Revision No	

Page No 2

Project details

KIER