


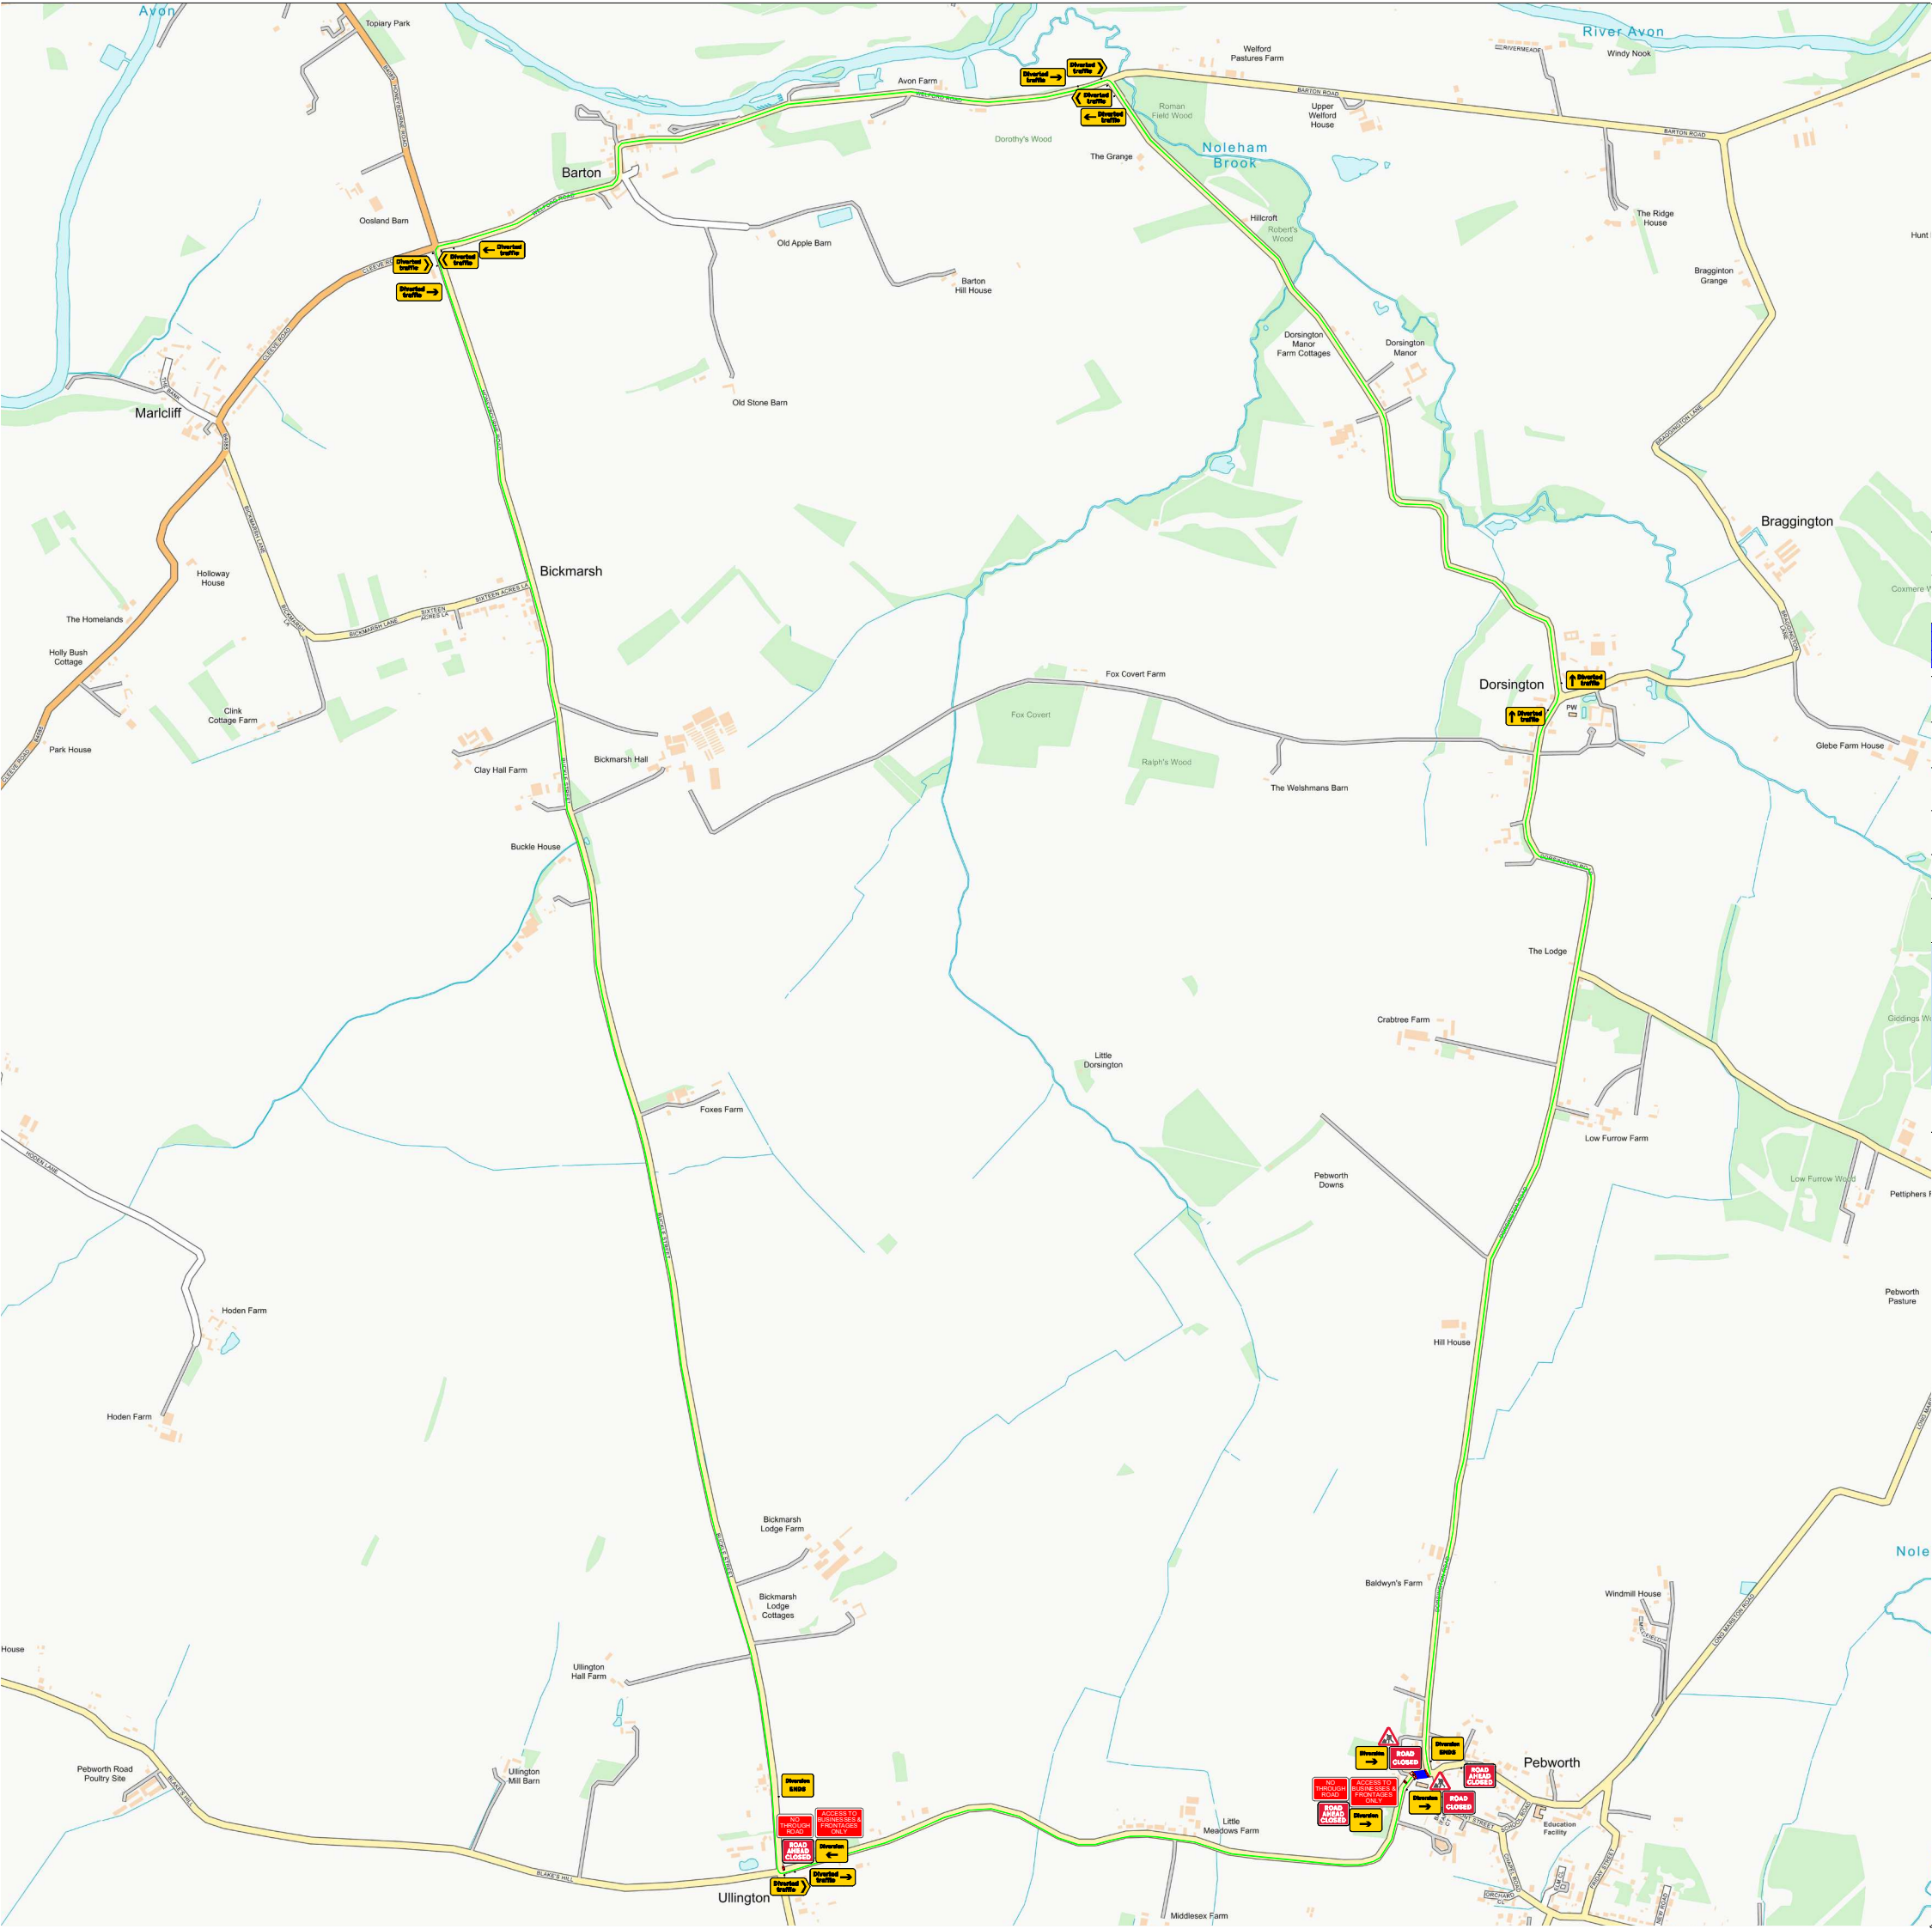

Linear Engineering & Construction Ltd

0800 707 6646

A-Star

Traffic

www.astartraffic.com

Sales@astartraffic.com

drawings@astartraffic.com

This drawing has been produced for the specific client and project identified below and is not intended for use by any other person or purpose. To scale site representation. Position & timings of equipment may be altered by a suitably qualified A-Star Traffic operative, at initial establishment, or subsequent maintenance visit, to suit local ground, vehicle pedestrian or weather conditions.
© Astar Traffic Ltd

N

Easting 412859

Northing 246932

Do not scale from this drawing

Key

Traffic light head

Pedestrian Crossing

Works Area

Min 750 mm road sign aspect

Cones

No waiting cones

Date	10-05-23	Survey by	EG
Drawn by	AH	Checked by	AB
Draw No	39046	Phase No	1
Page No	1		

Project Name

KIER

Dorsington Road
Pebworth
CV37 8XB